K A L W A R R O A D 300'.0" W.

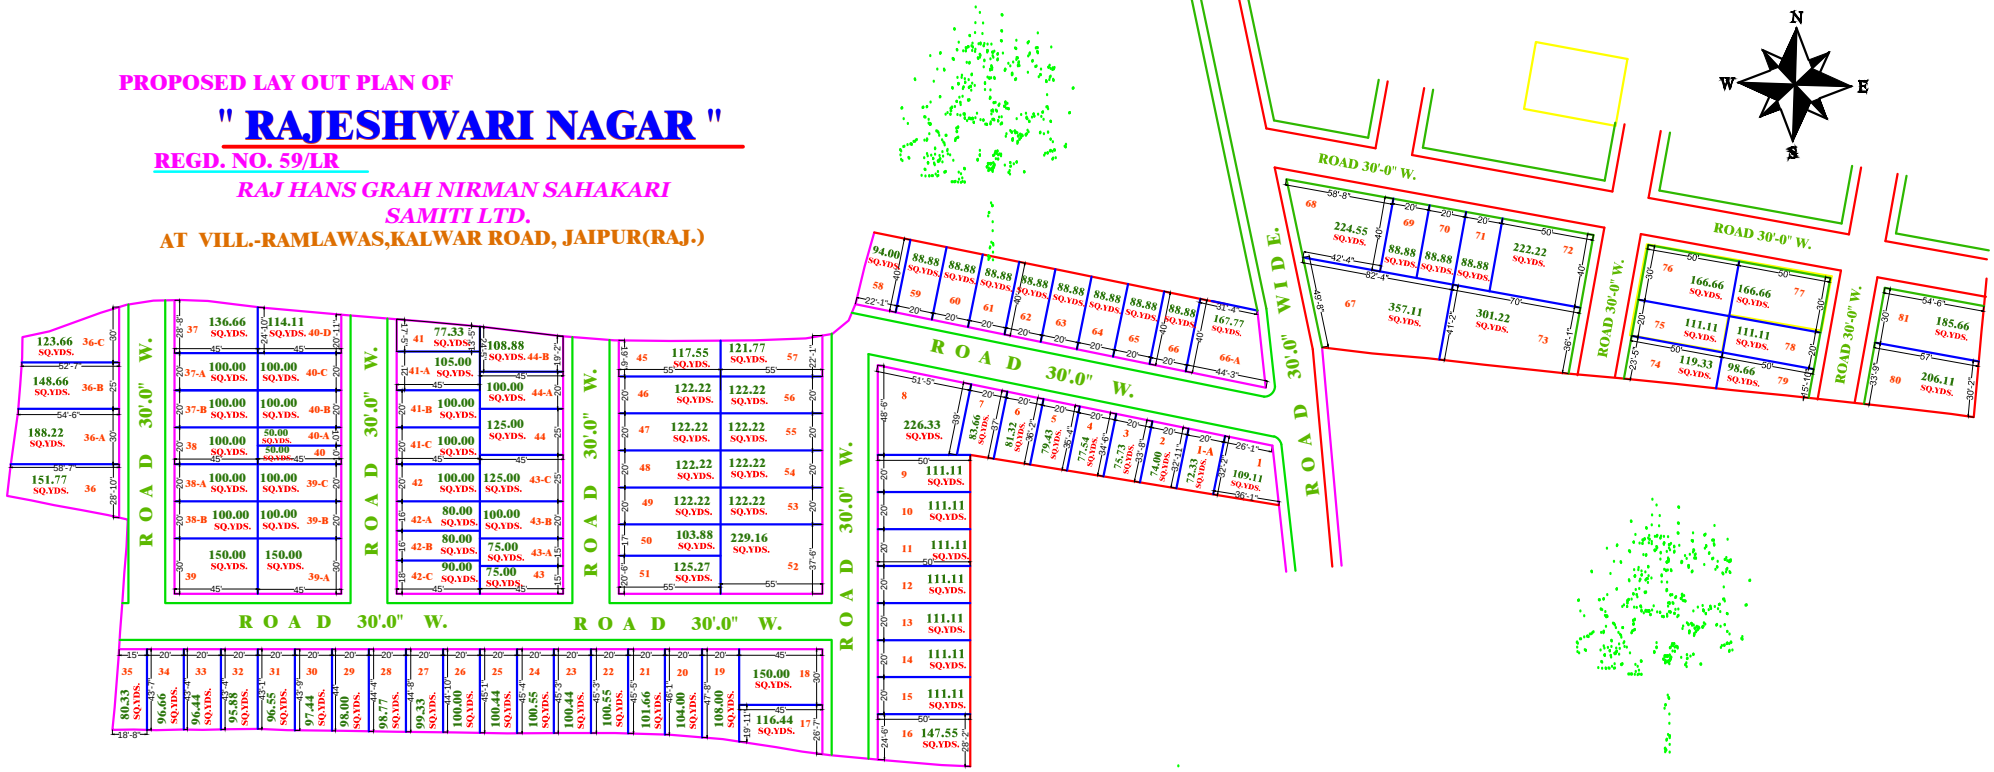
PROPOSED LAY OUT PLAN OF

" RAJESHWARI NAGAR "

REGD. NO. 59/LR

RAJ HANS GRAH NIRMAN SAHAKARI SAMITI LTD.

AT VILL.-RAMLAWAS,KALWAR ROAD, JAIPUR(RAJ.)


ROAD 30'-0" W.
ROAD 30'-0" W.
ROAD 30'-0" W.